


Cut & Ready to be Delivered!

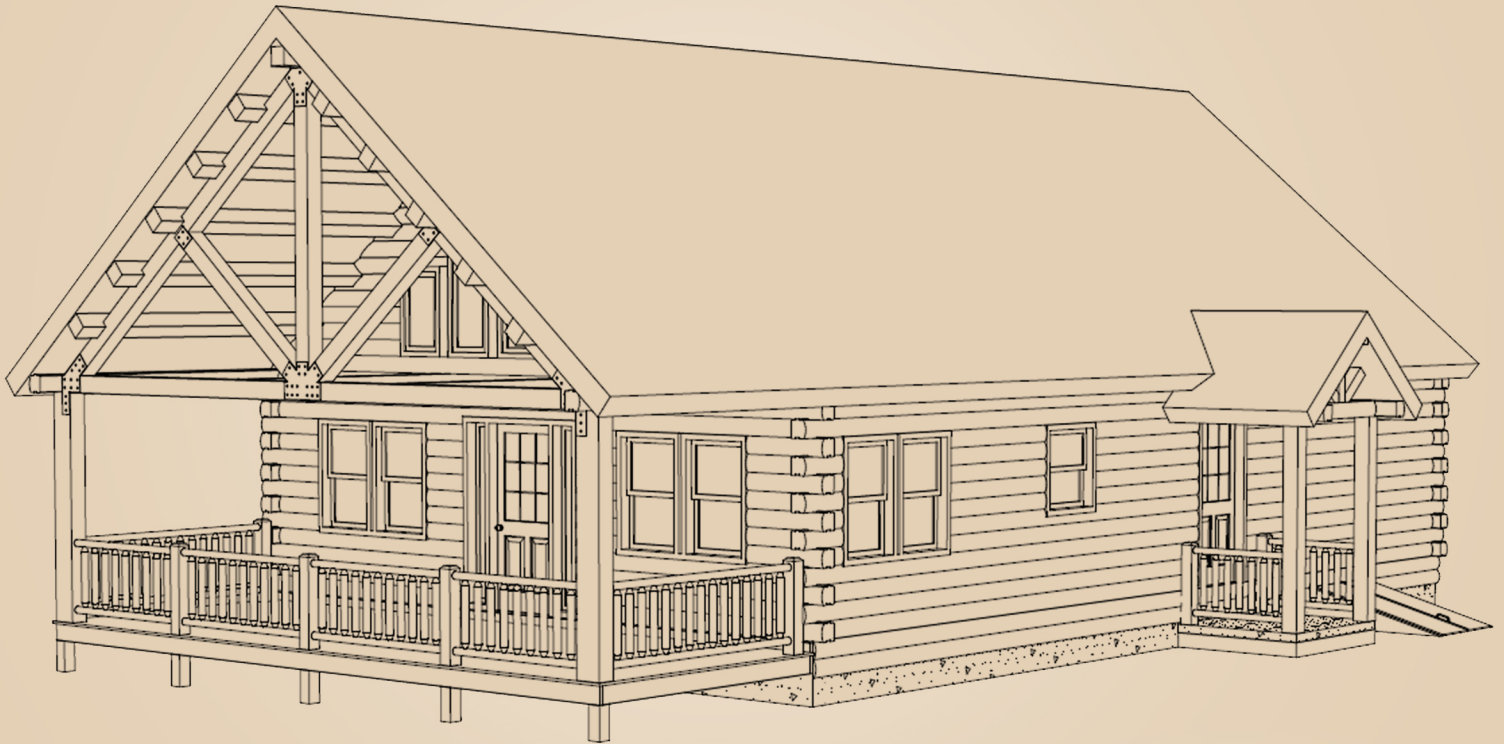


Retail Price **\$186,000**

Special Price
\$125,000

26'x42'
8x8 D Logs

—No other discounts apply—

Ask your representative for details.

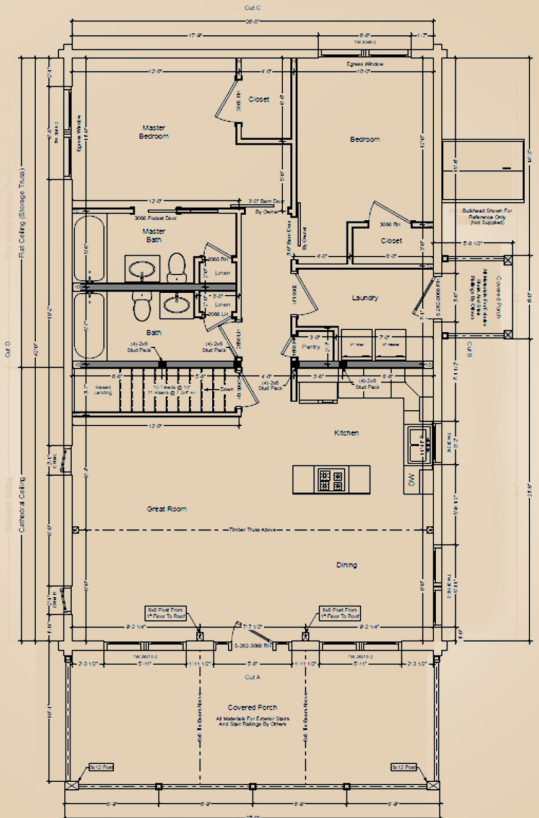

FIRST FLOOR PLAN
SCALE: 1/4" = 1'-0"

COVENTRY LOG HOMES, INC.

108 South Court Street • Woodsville, New Hampshire 03785 • coventryloghomes.com
info@coventryloghomes.com • 603-747-8177 • 800-308-7505 • Fax: 603-747-3340